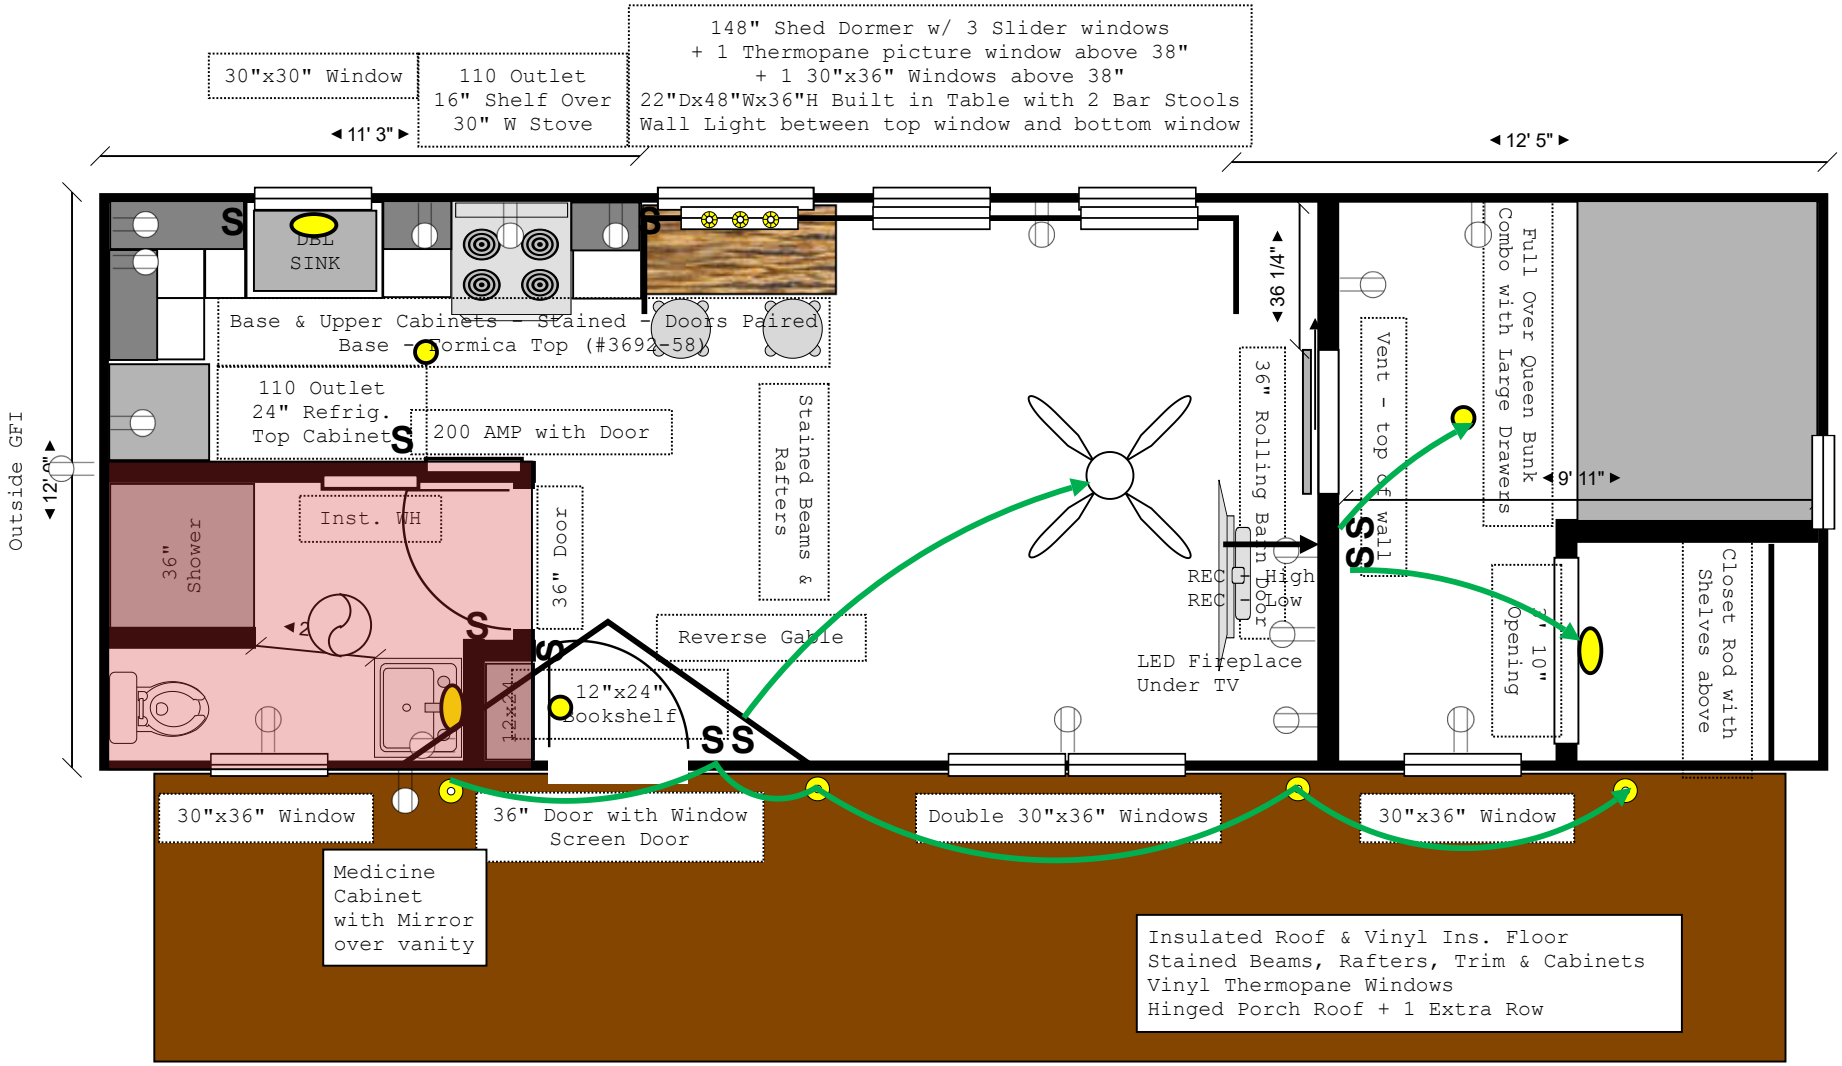

Site: **Wayside Lawn Structures Hunter 12'x36' Display - Lodge Style**	Drawing: **1236512FDP**	Project: **DSP2024H1236512FDP**	Drawn:	Notes:	**Wayside Lawn Structures LLC 1112 State Route 14 Columbiana, OH 44408 (330) 482-0078**
Title: **Floor Layout**	Scale: **1/4":1'0"**	Date: **1/03/2024**	Rev: **B**		